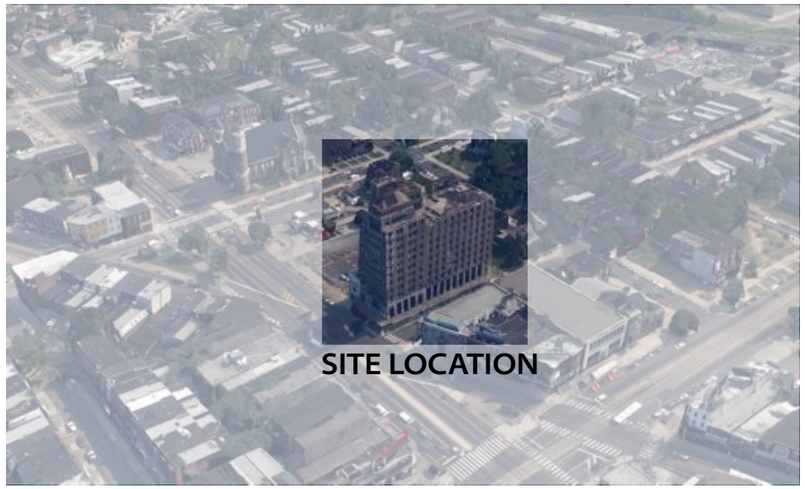

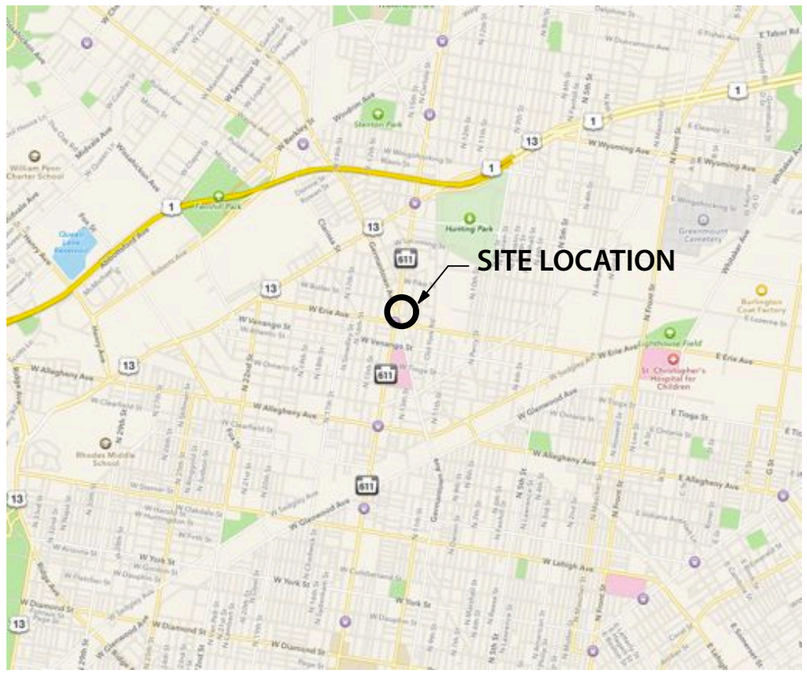

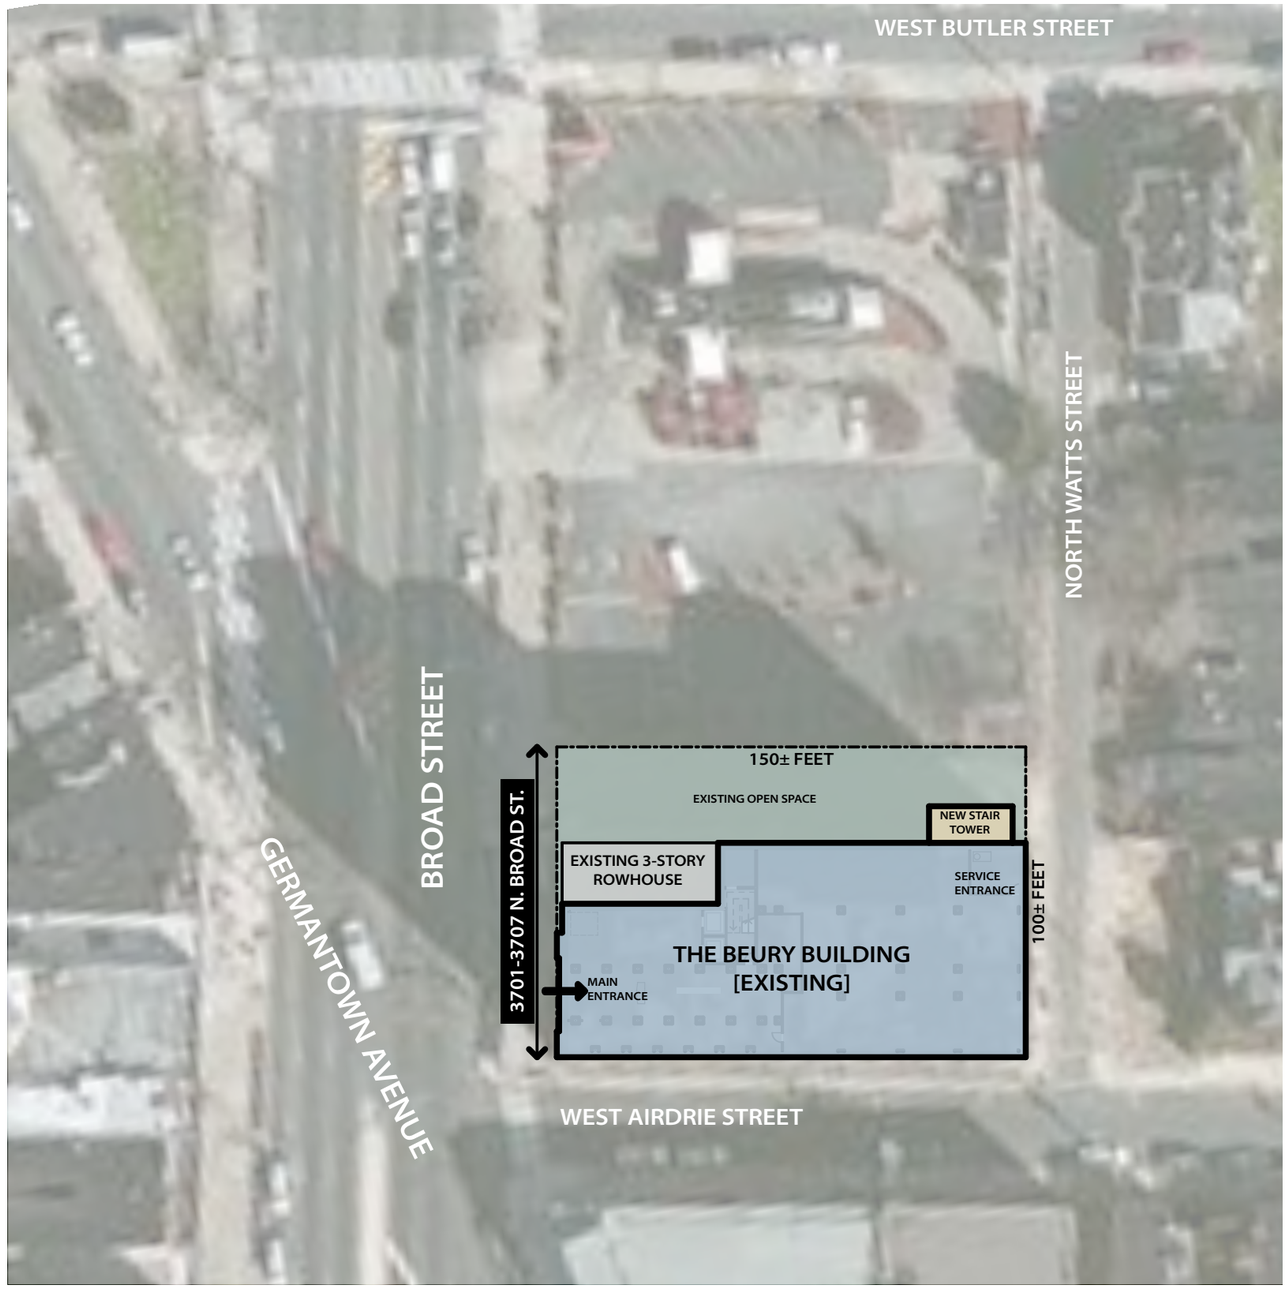

1 SITE PLAN
SCALE: 1" = 50'

N

0 8' 16' 32'

OHCD/PHA APPLICATION NOVEMBER 2014

Kitchen & Associates
Architecture
Engineering
Planning
Interiors

Collingswood, NJ
756 Haddon Avenue - 08108
Tel: 856.854.1880

Philadelphia, PA
8 Penn Center
1628 John F Kennedy Blv- 19103
Suite 1600
Tel: 215.985.0111

On the Web
www.kitchenandassociates.com

Date	11-14-2014
Scale	AS NOTED
Drawn	
Job	14106
Revision:	

SHIFT CAPITAL

BEURY BUILDING - SHIFT CAPITAL

3701 North Broad Street
Philadelphia, Pa. 19140

SP

SITE CONCEPT AND CONTEXT

teamwork://bimserv-16.kitchenandassociates.com/14106_BEURY_BLD.SITE CONCEPT AND CONTEXT,Friday, November 14, 2014,2:31 PM

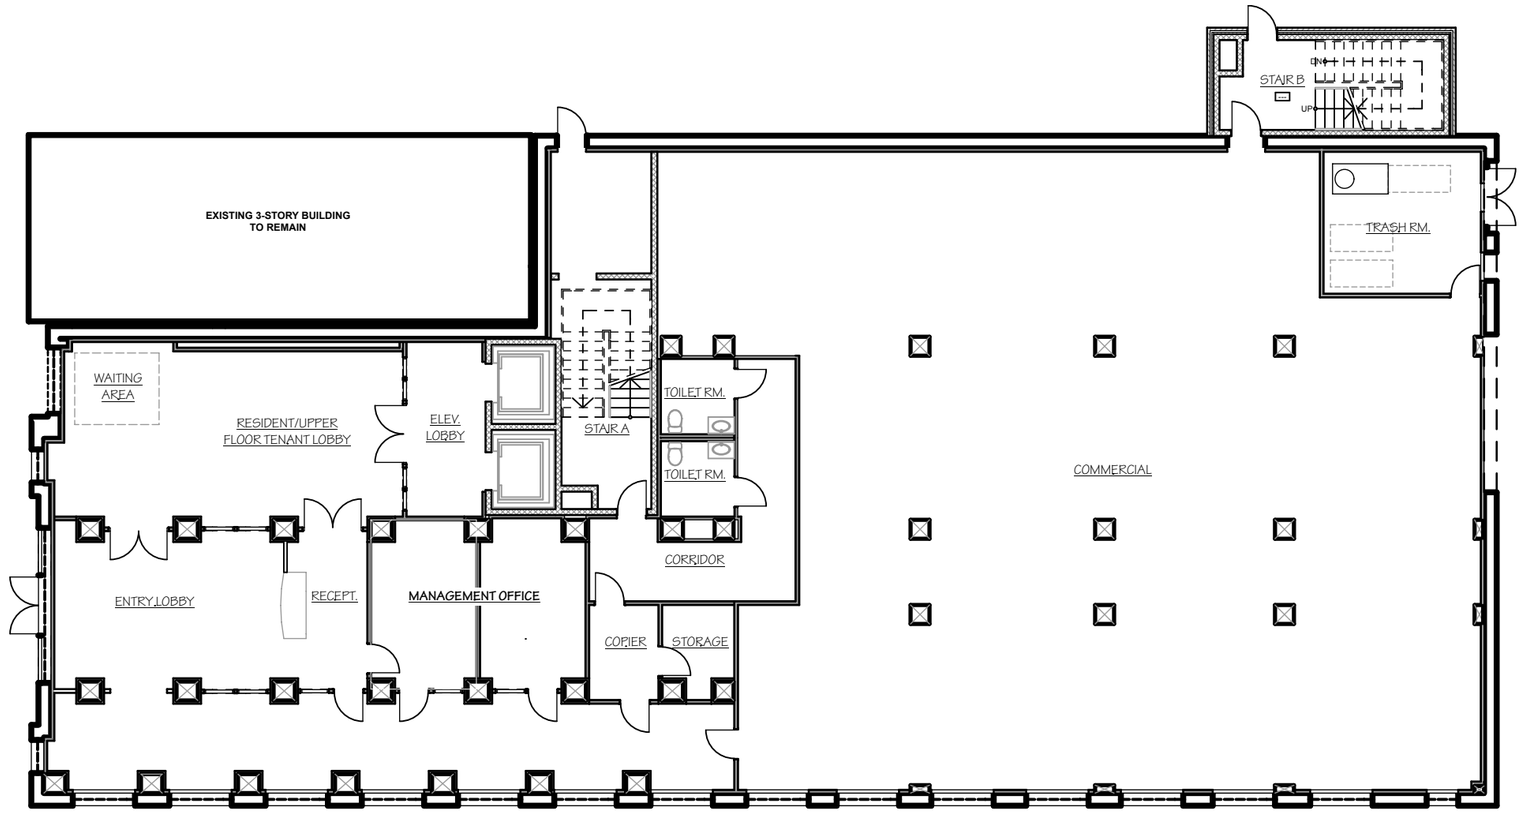

1 FIRST FLOOR

SCALE: 1/16" = 1'-0"

N

0 8' 16' 32'

OHCD/PHA APPLICATION NOVEMBER 2014

Kitchen & Associates

Architecture
Engineering
Planning
Interiors

Collingswood, NJ
756 Haddon Avenue - 08108
Tel: 856.854.1880

Philadelphia, PA
8 Penn Center
1628 John F Kennedy Blv- 19103
Suite 1600
Tel: 215.985.0111

On the Web
www.kitchenandassociates.com

Date	11-14-2014
Scale	AS NOTED
Drawn	
Job	14106
Revision:	

SHIFT CAPITAL

BEURY BUILDING - SHIFT CAPITAL

3701 North Broad Street
Philadelphia, Pa. 19140

1

1ST FLOOR SCHEMATIC PLAN

teamwork://bimserv-16.kitchenandassociates.com/14106_BEURY_BLD.1ST FLOOR SCHEMATIC PLAN,Friday, November 14, 2014,2:31 PM

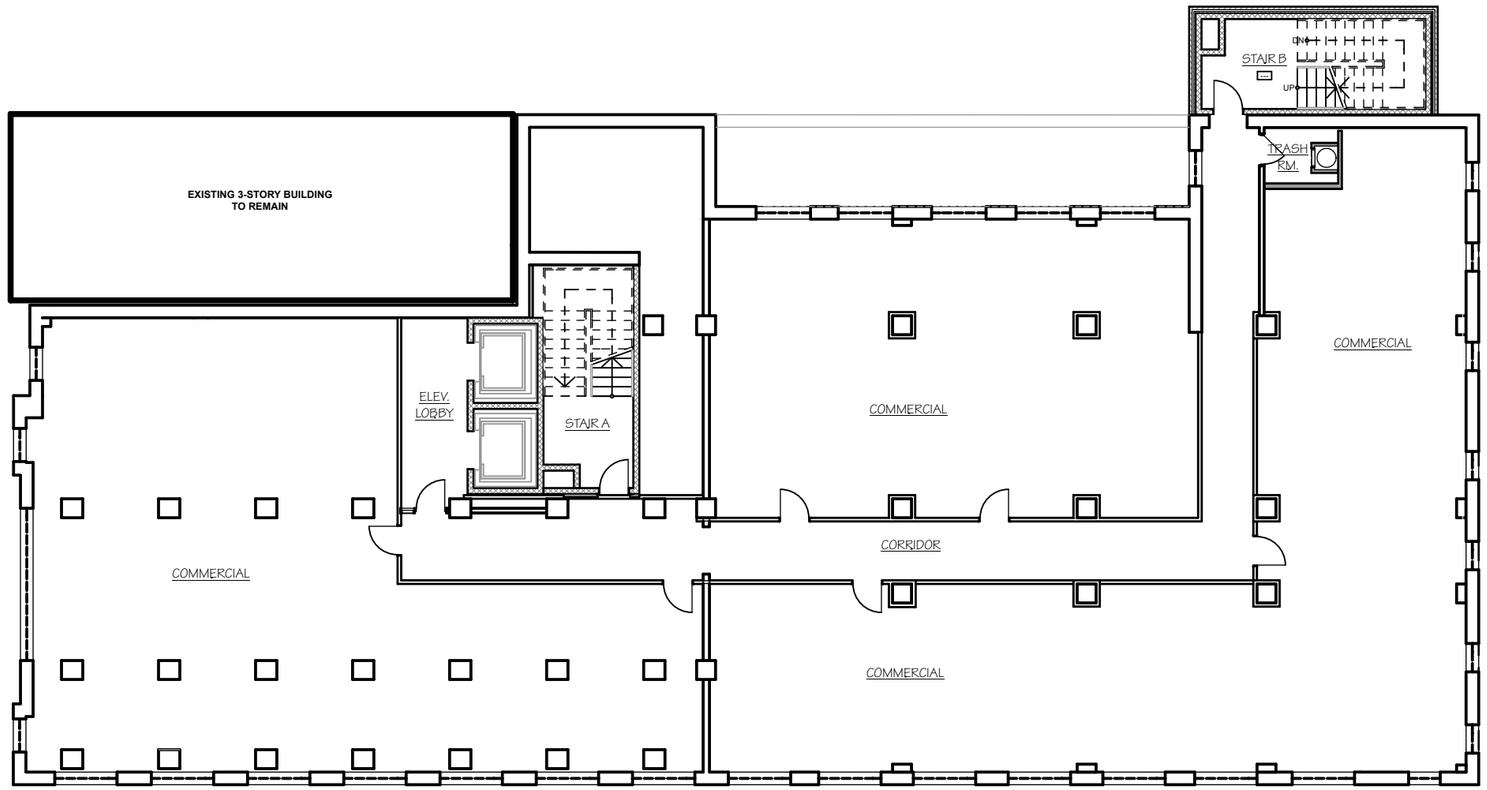

1 SECOND FLOOR

SCALE: 1/16" = 1'-0"

N

0 8' 16' 32'

Kitchen & Associates

Architecture
Engineering
Planning
Interiors

Collingswood, NJ
756 Haddon Avenue - 08108
Tel: 856.854.1880

Philadelphia, PA
8 Penn Center
1628 John F Kennedy Blv- 19103
Suite 1600
Tel: 215.985.0111

On the Web
www.kitchenandassociates.com

Date	11-14-2014
Scale	AS NOTED
Drawn	
Job	14106
Revision:	

SHIFT CAPITAL

BEURY BUILDING - SHIFT CAPITAL

3701 North Broad Street
Philadelphia, Pa. 19140

2

2ND FLOOR
SCHEMATIC PLAN

OHCD/PHA APPLICATION NOVEMBER 2014

teamwork://bimserv-16.kitchenandassociates.com/14106_BEURY_BLD.2ND FLOOR SCHEMATIC PLAN.Friday, November 14, 2014,2:31 PM

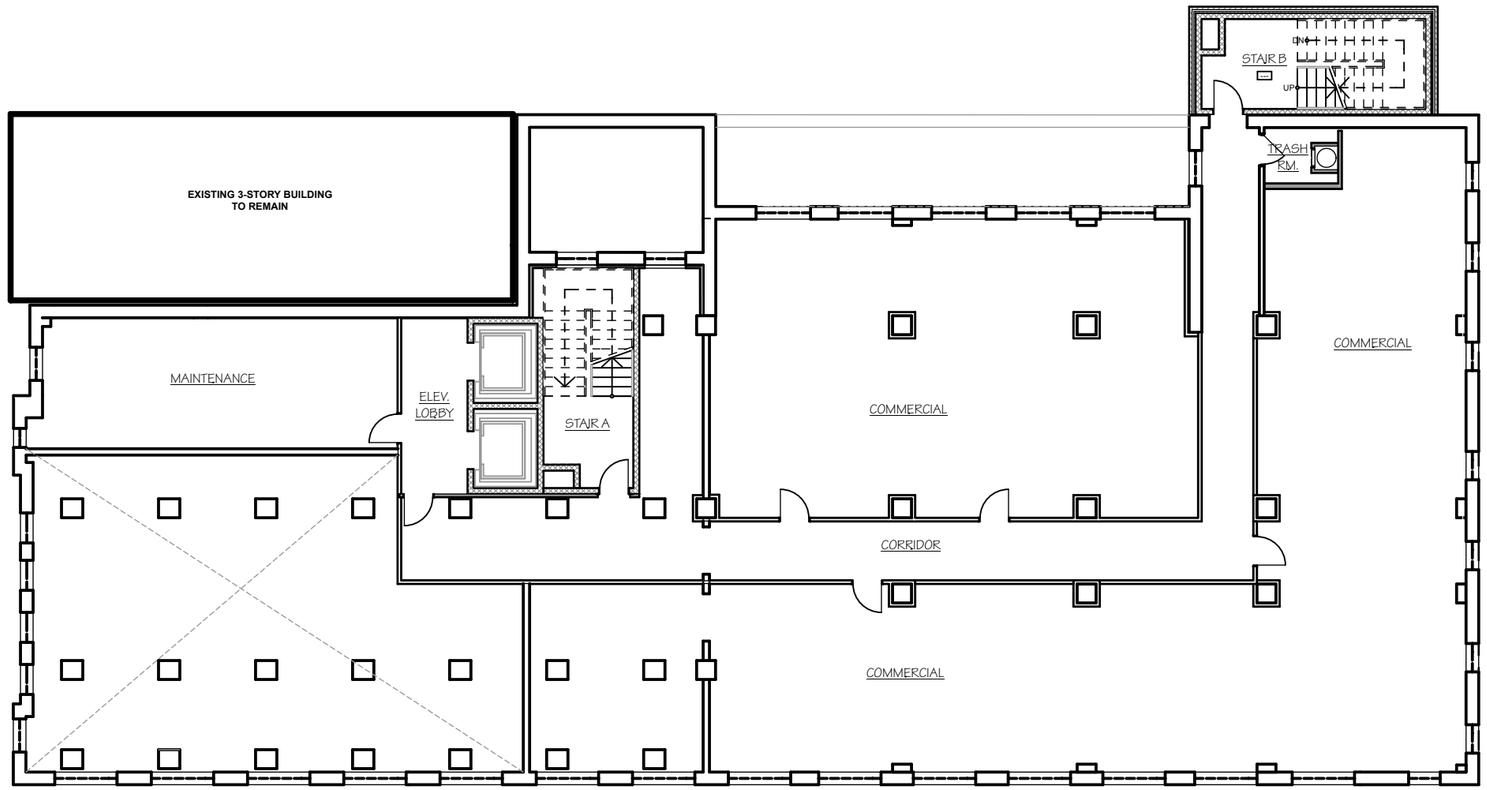

1 THIRD FLOOR

SCALE: 1/16" = 1'-0"

N

0 8' 16' 32'

OHCD/PHA APPLICATION NOVEMBER 2014

Kitchen & Associates

Architecture
Engineering
Planning
Interiors

Collingswood, NJ
756 Haddon Avenue - 08108
Tel: 856.854.1880

Philadelphia, PA
8 Penn Center
1628 John F Kennedy Blv- 19103
Suite 1600
Tel: 215.985.0111

On the Web
www.kitchenandassociates.com

Date	11-14-2014
Scale	AS NOTED
Drawn	
Job	14106
Revision:	

SHIFT CAPITAL

BEURY BUILDING - SHIFT CAPITAL

3701 North Broad Street
Philadelphia, Pa. 19140

3

3RD FLOOR
SCHEMATIC PLAN

teamwork://bimserv-16.kitchenandassociates.com/14106_BEURY_BLD,3RD FLOOR SCHEMATIC PLAN,Friday, November 14, 2014,2:31 PM

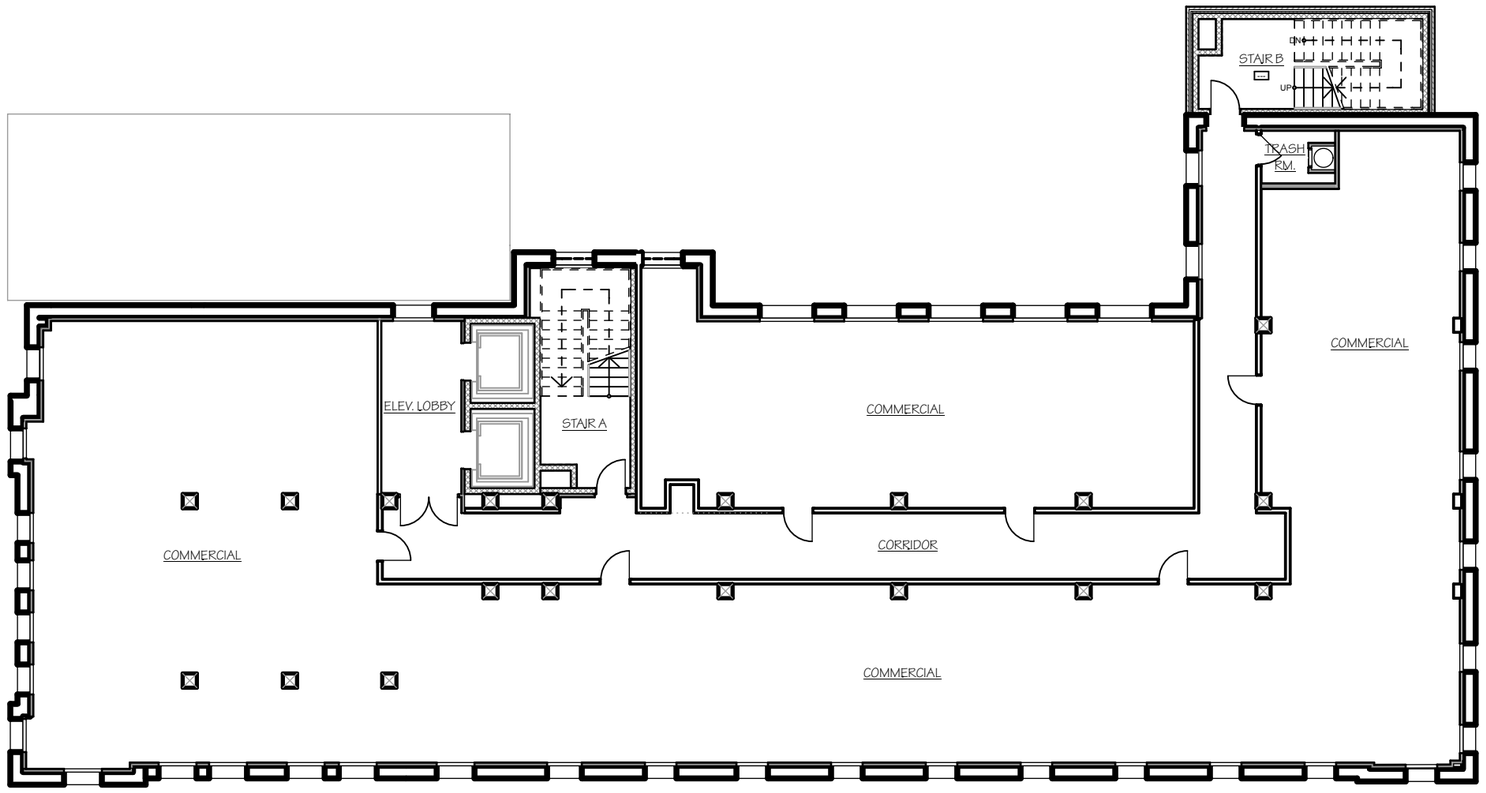

1 FOURTH FLOOR
SCALE: 1/16" = 1'-0"

N

0 8' 16' 32'

Kitchen & Associates
Architecture
Engineering
Planning
Interiors

Collingswood, NJ
756 Haddon Avenue - 08108
Tel: 856.854.1880

Philadelphia, PA
8 Penn Center
1628 John F Kennedy Blv- 19103
Suite 1600
Tel: 215.985.0111

On the Web
www.kitchenandassociates.com

Date	11-14-2014
Scale	AS NOTED
Drawn	
Job	14106
Revision:	

SHIFT CAPITAL

BEURY BUILDING - SHIFT CAPITAL

3701 North Broad Street
Philadelphia, Pa. 19140

OHCD/PHA APPLICATION NOVEMBER 2014

4

4TH FLOOR SCHEMATIC PLAN

teamwork://bimserv-16.kitchenandassociates.com/14106_BEURY_BLD.4TH FLOOR SCHEMATIC PLAN,Friday, November 14, 2014,2:31 PM

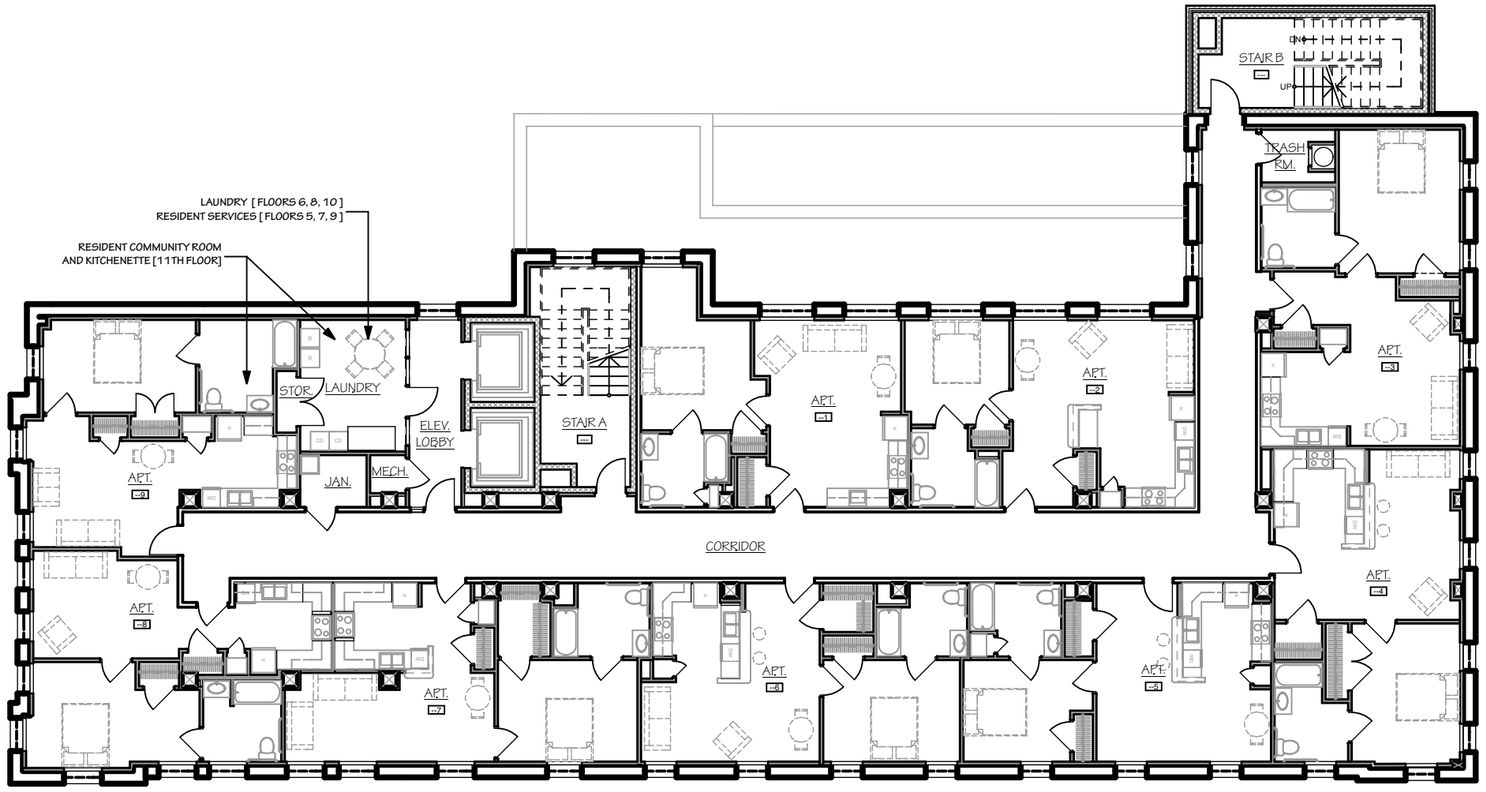

1 ELEVENTH FLOOR

SCALE: 1/16" = 1'-0"

N

0 8' 16' 32'

OHCD/PHA APPLICATION NOVEMBER 2014

Kitchen & Associates

Architecture
Engineering
Planning
Interiors

Collingswood, NJ
756 Haddon Avenue - 08108
Tel: 856.854.1880

Philadelphia, PA
8 Penn Center
1628 John F Kennedy Blv- 19103
Suite 1600
Tel: 215.985.0111

On the Web
www.kitchenandassociates.com

Date	11-14-2014
Scale	AS NOTED
Drawn	
Job	14106
Revision:	

BEURY BUILDING - SHIFT CAPITAL

3701 North Broad Street
Philadelphia, Pa. 19140

5

TYP. RESIDENTIAL FLOOR [5-11] SCHEMATIC PLAN

teamwork://bimserv-16.kitchenandassociates.com/14106_BEURY_BLD,TYP. RESIDENTIAL FLOOR [5-11] SCHEMATIC PLAN,Friday, November 14, 2014,2:31 PM

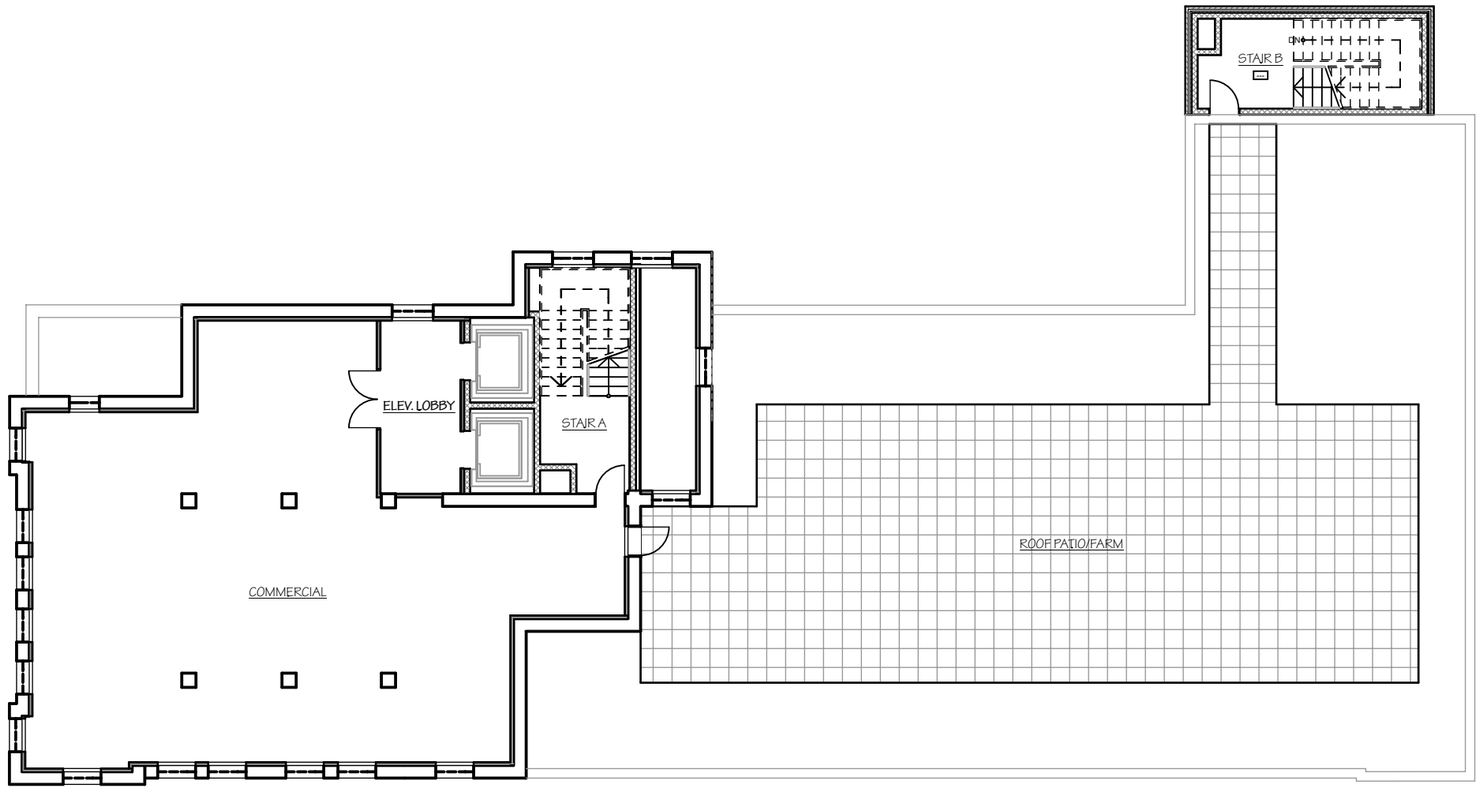

1 TWELFTH FLOOR

SCALE: 1/16" = 1'-0"

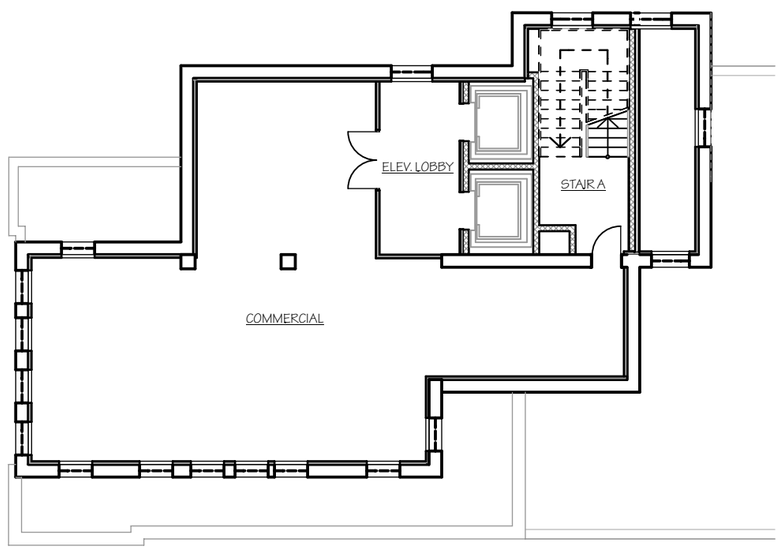

2 THIRTEENTH FLOOR

SCALE: 1/16" = 1'-0"

N

0 8' 16' 32'

Kitchen & Associates

Architecture
Engineering
Planning
Interiors

Collingswood, NJ
756 Haddon Avenue - 08108
Tel: 856.854.1880

Philadelphia, PA
8 Penn Center
1628 John F Kennedy Blv- 19103
Suite 1600
Tel: 215.985.0111

On the Web
www.kitchenandassociates.com

Date	11-14-2014
Scale	AS NOTED
Drawn	
Job	14106
Revision:	

SHIFT CAPITAL

BEURY BUILDING - SHIFT CAPITAL

3701 North Broad Street
Philadelphia, Pa. 19140

OHCD/PHA APPLICATION NOVEMBER 2014

6

12TH AND 13TH FLOORS SCHEMATIC PLANS

teamwork://bimserv-16.kitchenandassociates.com/14106_BEURY_BLD.12TH AND 13TH FLOORS SCHEMATIC PLANS.Friday, November 14, 2014,2:31 PM

teamwork://bimserv-16.kitchenandassociates.com/14106_BEURY_BLD.EXTERIOR PHOTOS_EXISTING BUILDING.Friday, November 14, 2014,2:31 PM

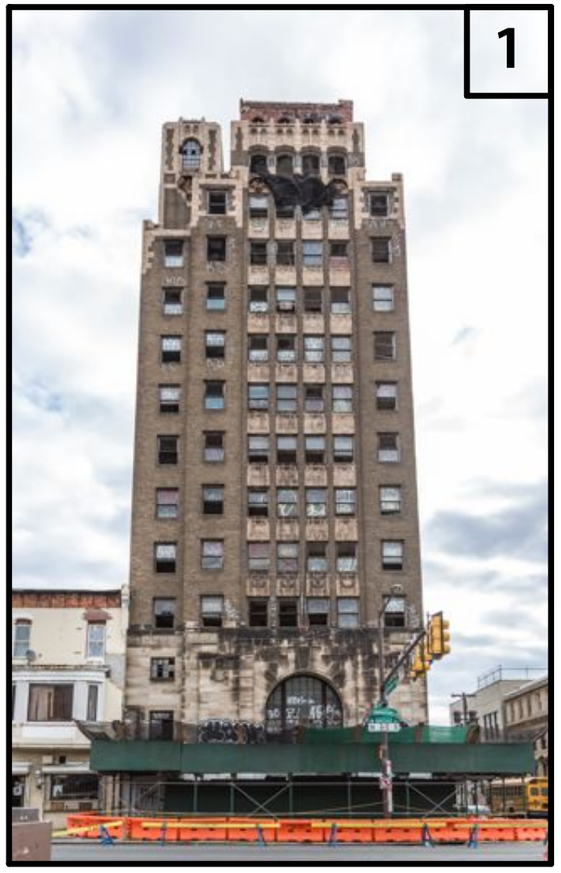

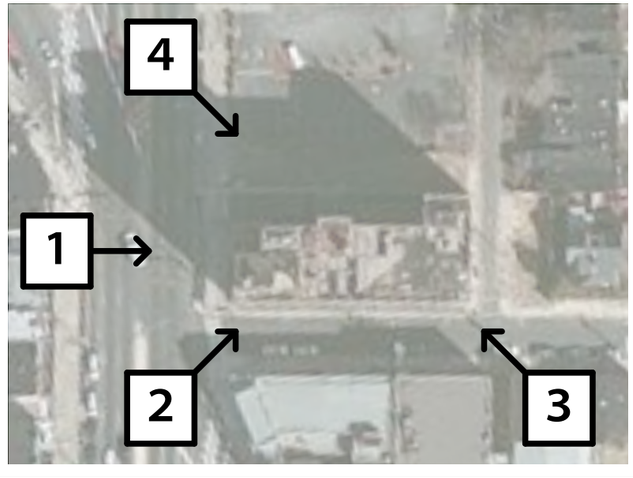

OHCD/PHA APPLICATION NOVEMBER 2014

Kitchen & Associates

Architecture
Engineering
Planning
Interiors

Collingswood, NJ
756 Haddon Avenue - 08108
Tel: 856.854.1880

Philadelphia, PA
8 Penn Center
1628 John F Kennedy Blv- 19103
Suite 1600
Tel: 215.985.0111

On the Web
www.kitchenandassociates.com

Date	11-14-2014
Scale	AS NOTED
Drawn	
Job	14106
Revision:	

SHIFT CAPITAL

BEURY BUILDING - SHIFT CAPITAL

3701 North Broad Street
Philadelphia, Pa. 19140

7

EXTERIOR PHOTOS
EXISTING
BUILDING