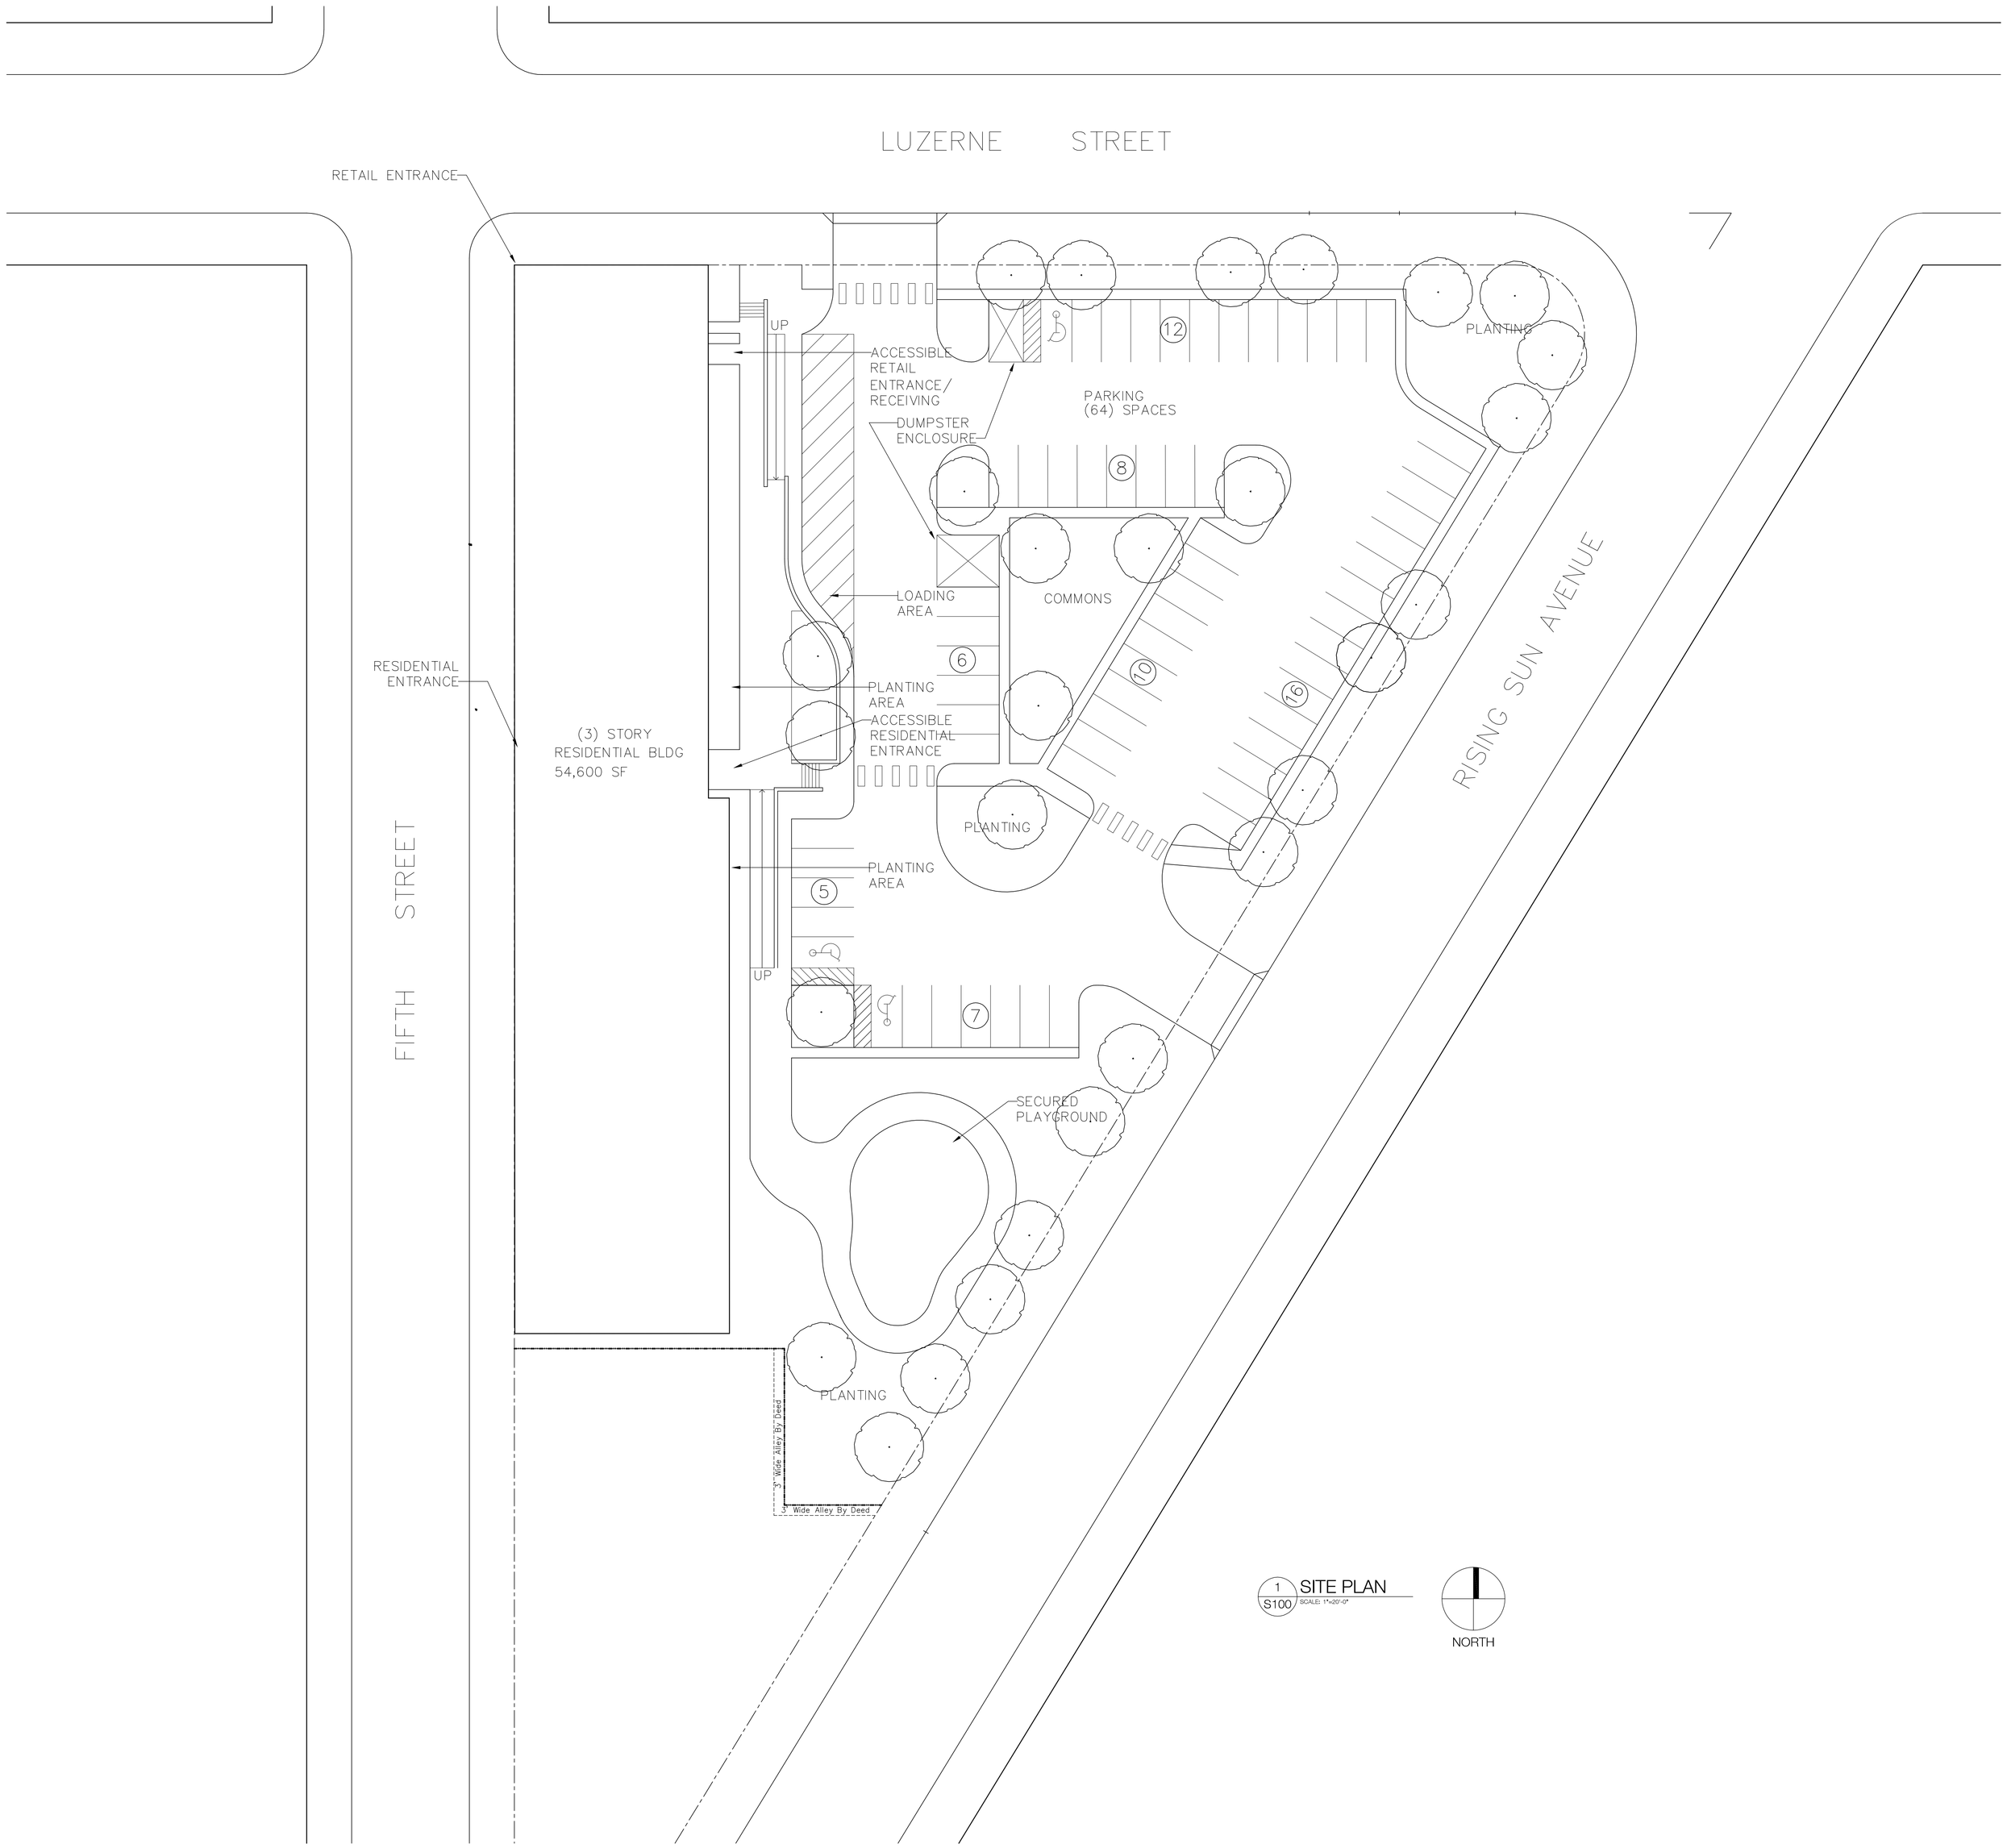

PZS ARCHITECTS
5312-18 RIDGE AVENUE PHILADELPHIA, PA 19128
215 / 483-1915 FAX 215 / 930-0484

ROBERTO CLEMENTE HOMES
3921-61 N. 5th Street
Philadelphia, PA 19140

Project Team:

Owner:
Esperanza
4261 N. 5th Street
Philadelphia, PA 19140
215-324-0746
Structural:
Joseph Barbato & Associates, LLC
6 Dickinson Drive
Chadds Ford, PA 19317
610-558-6050
Systems:
BHG Consulting INC
1812 South 22nd Street
Philadelphia, PA 19145
215-755-9318

Other:
Name
Address
Address
Phone Number

Contractor Acknowledgement:

By using or agreeing to use any of the information set forth on the project drawings and specifications, each contractor, subcontractor and/or supplier acknowledges that:
(a) it has thoroughly reviewed all of the project drawings, specifications and existing conditions to obtain the information necessary for performance of its work scope;
(b) it has verified that the information used is accurate and complete;
(c) it will report any inaccurate or incomplete information to the project architect immediately upon becoming aware of the error or omission; and
(d) it will look solely to the party it has a contract with to recover economic losses or damages which are caused or alleged to have been caused by errors or omissions in the information used.

Note:

All contractors and sub-contractors shall be responsible for reviewing all drawings and all section of the specifications for coordination of their work. Any discrepancies in their respective trades shall be reported to the architect prior to finalizing their bids.

SEAL:

REVISIONS :

No.	Date	Issue

Drawing Title

SITE PLAN

SCHEMATIC DESIGN SET

Scale:	AS NOTED	Drawn by :	DWB
Date:	06/14/2013	Checked by:	AK

Sheet # :

S1.00

Project # : 2013-15

NOT FOR CONSTRUCTION