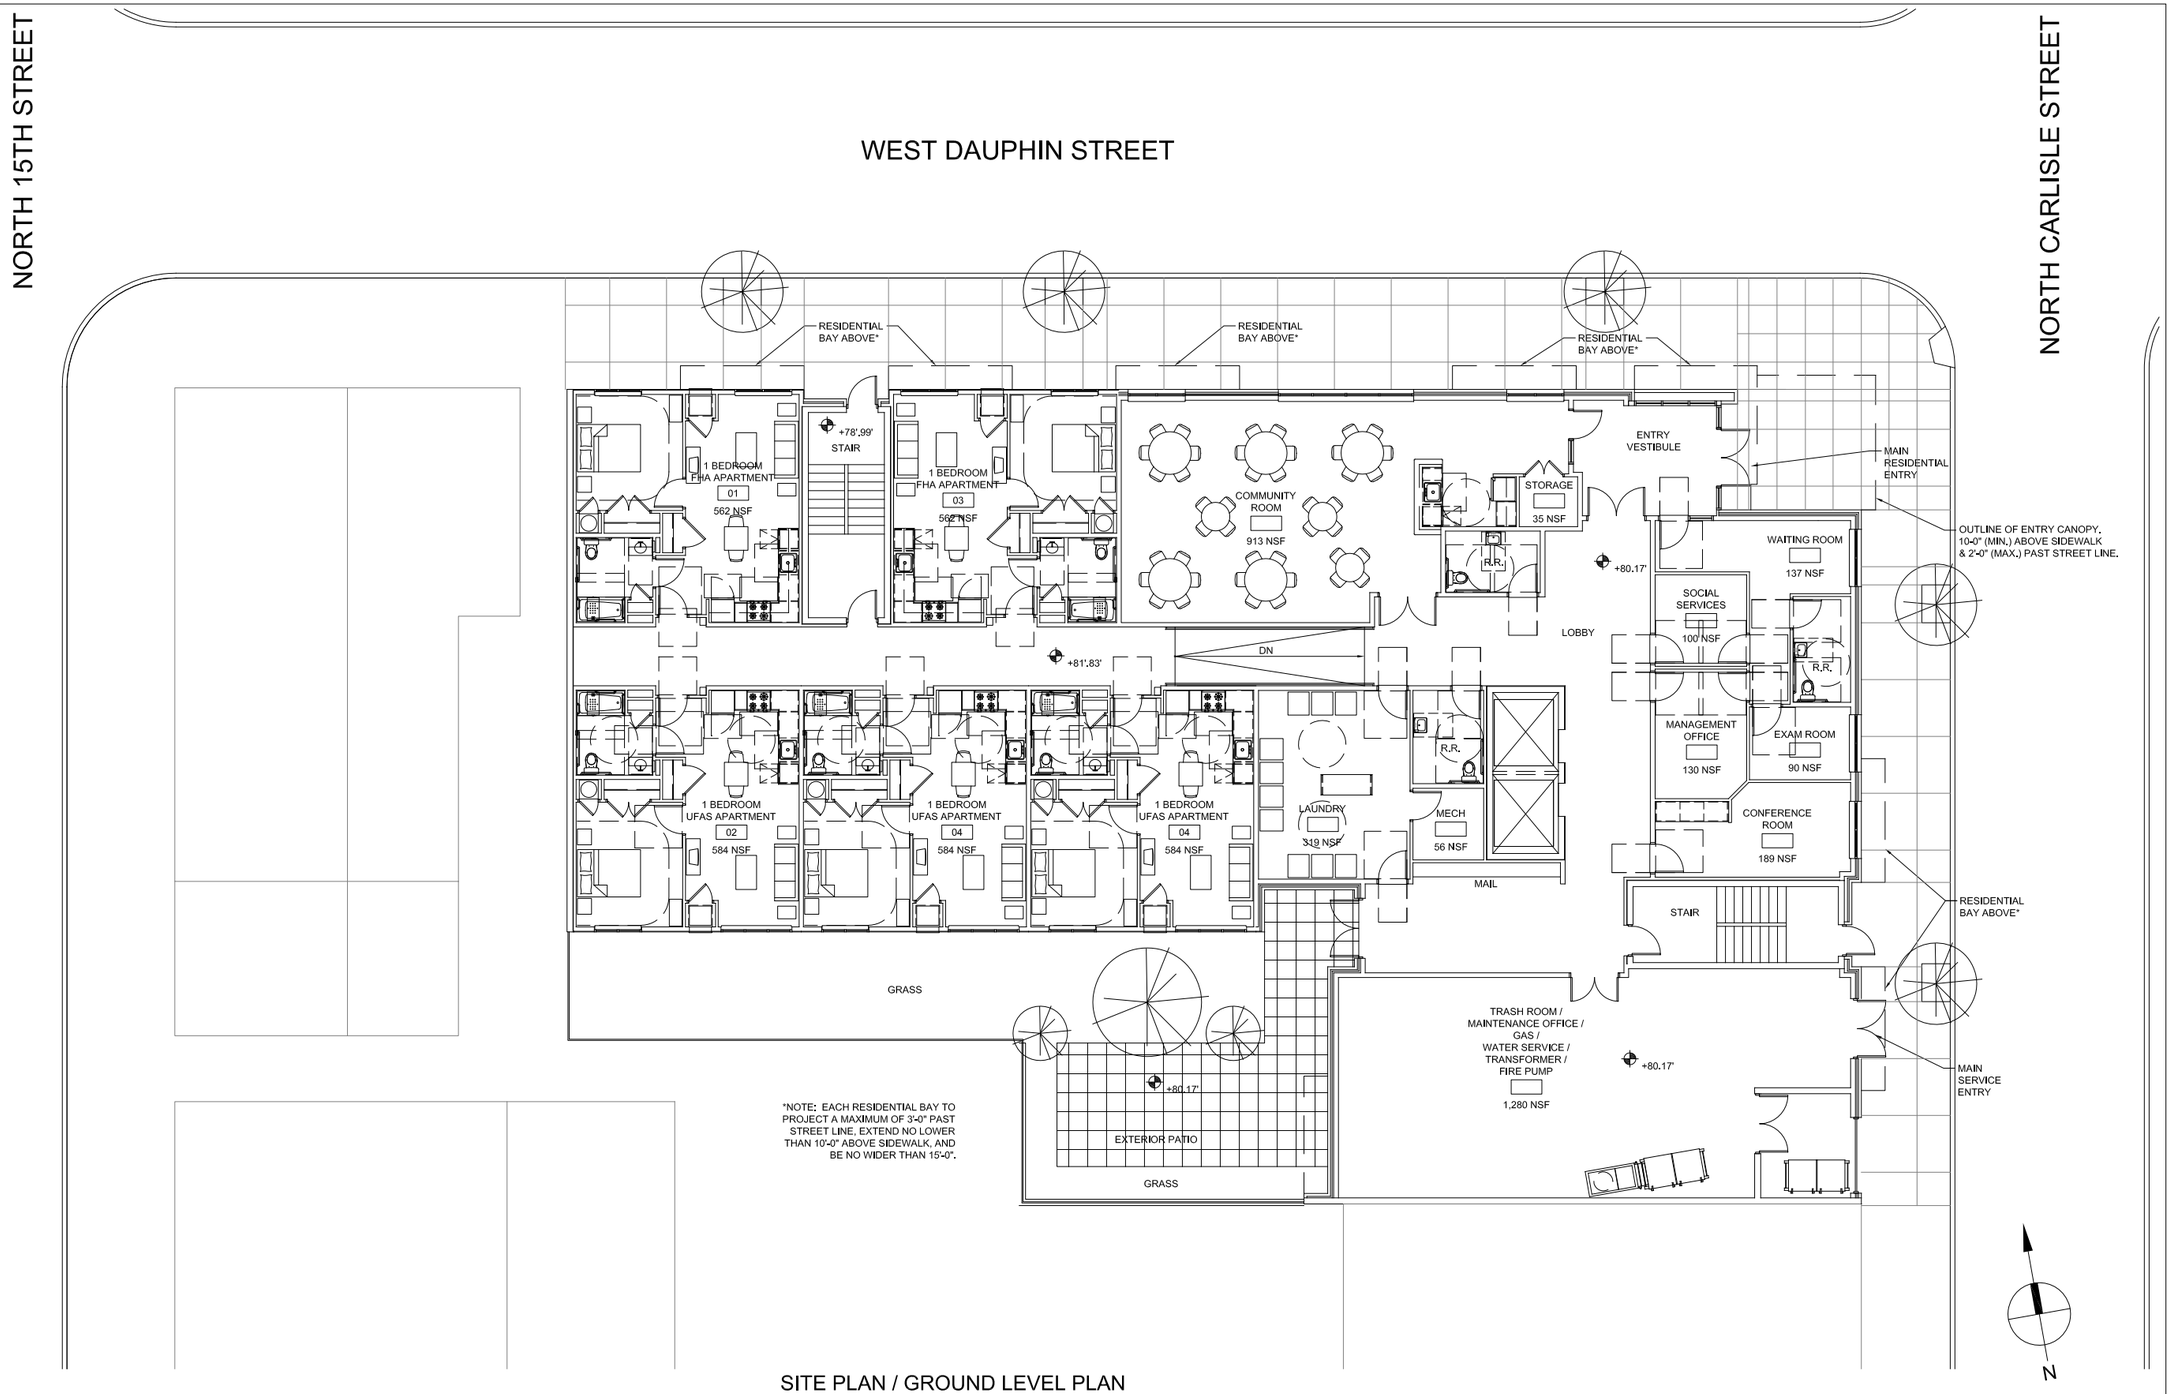

SITE PLAN / GROUND LEVEL PLAN

Wallace Roberts & Todd, LLC
1700 Market Street
28th Floor
Philadelphia, Pa 19103
tel 215.732.5215
fax 215.732.2551

© 2014 - Wallace Roberts & Todd, LLC

DAUPHIN HOUSE

1412 - 1426 WEST DAUPHIN STREET

11/6/2014

1400 DAUPHIN ASSOCIATES, LLC

1341 NORTH DELAWARE AVE., SUITE 204, PHILADELPHIA, PA

SCALE: 1/16" = 1'-0"

SECOND - FOURTH FLOOR PLANS

Wallace Roberts & Todd, LLC
1700 Market Street
28th Floor
Philadelphia, Pa 19103
tel 215.732.5215
fax 215.732.2551

© 2014 - Wallace Roberts & Todd, LLC

DAUPHIN HOUSE

1412 - 1426 WEST DAUPHIN STREET

11/6/2014

1400 DAUPHIN ASSOCIATES, LLC

1341 NORTH DELAWARE AVE., SUITE 204, PHILADELPHIA, PA

SCALE: 1/16" = 1'-0"

SECOND - FOURTH FLOOR PLANS

Wallace Roberts & Todd, LLC
1700 Market Street
28th Floor
Philadelphia, Pa 19103
tel 215.732.5215
fax 215.732.2551

© 2014 - Wallace Roberts & Todd, LLC

DAUPHIN HOUSE

1412 - 1426 WEST DAUPHIN STREET

11/6/2014

1400 DAUPHIN ASSOCIATES, LLC

1341 NORTH DELAWARE AVE., SUITE 204, PHILADELPHIA, PA

SCALE: 1/16" = 1'-0"