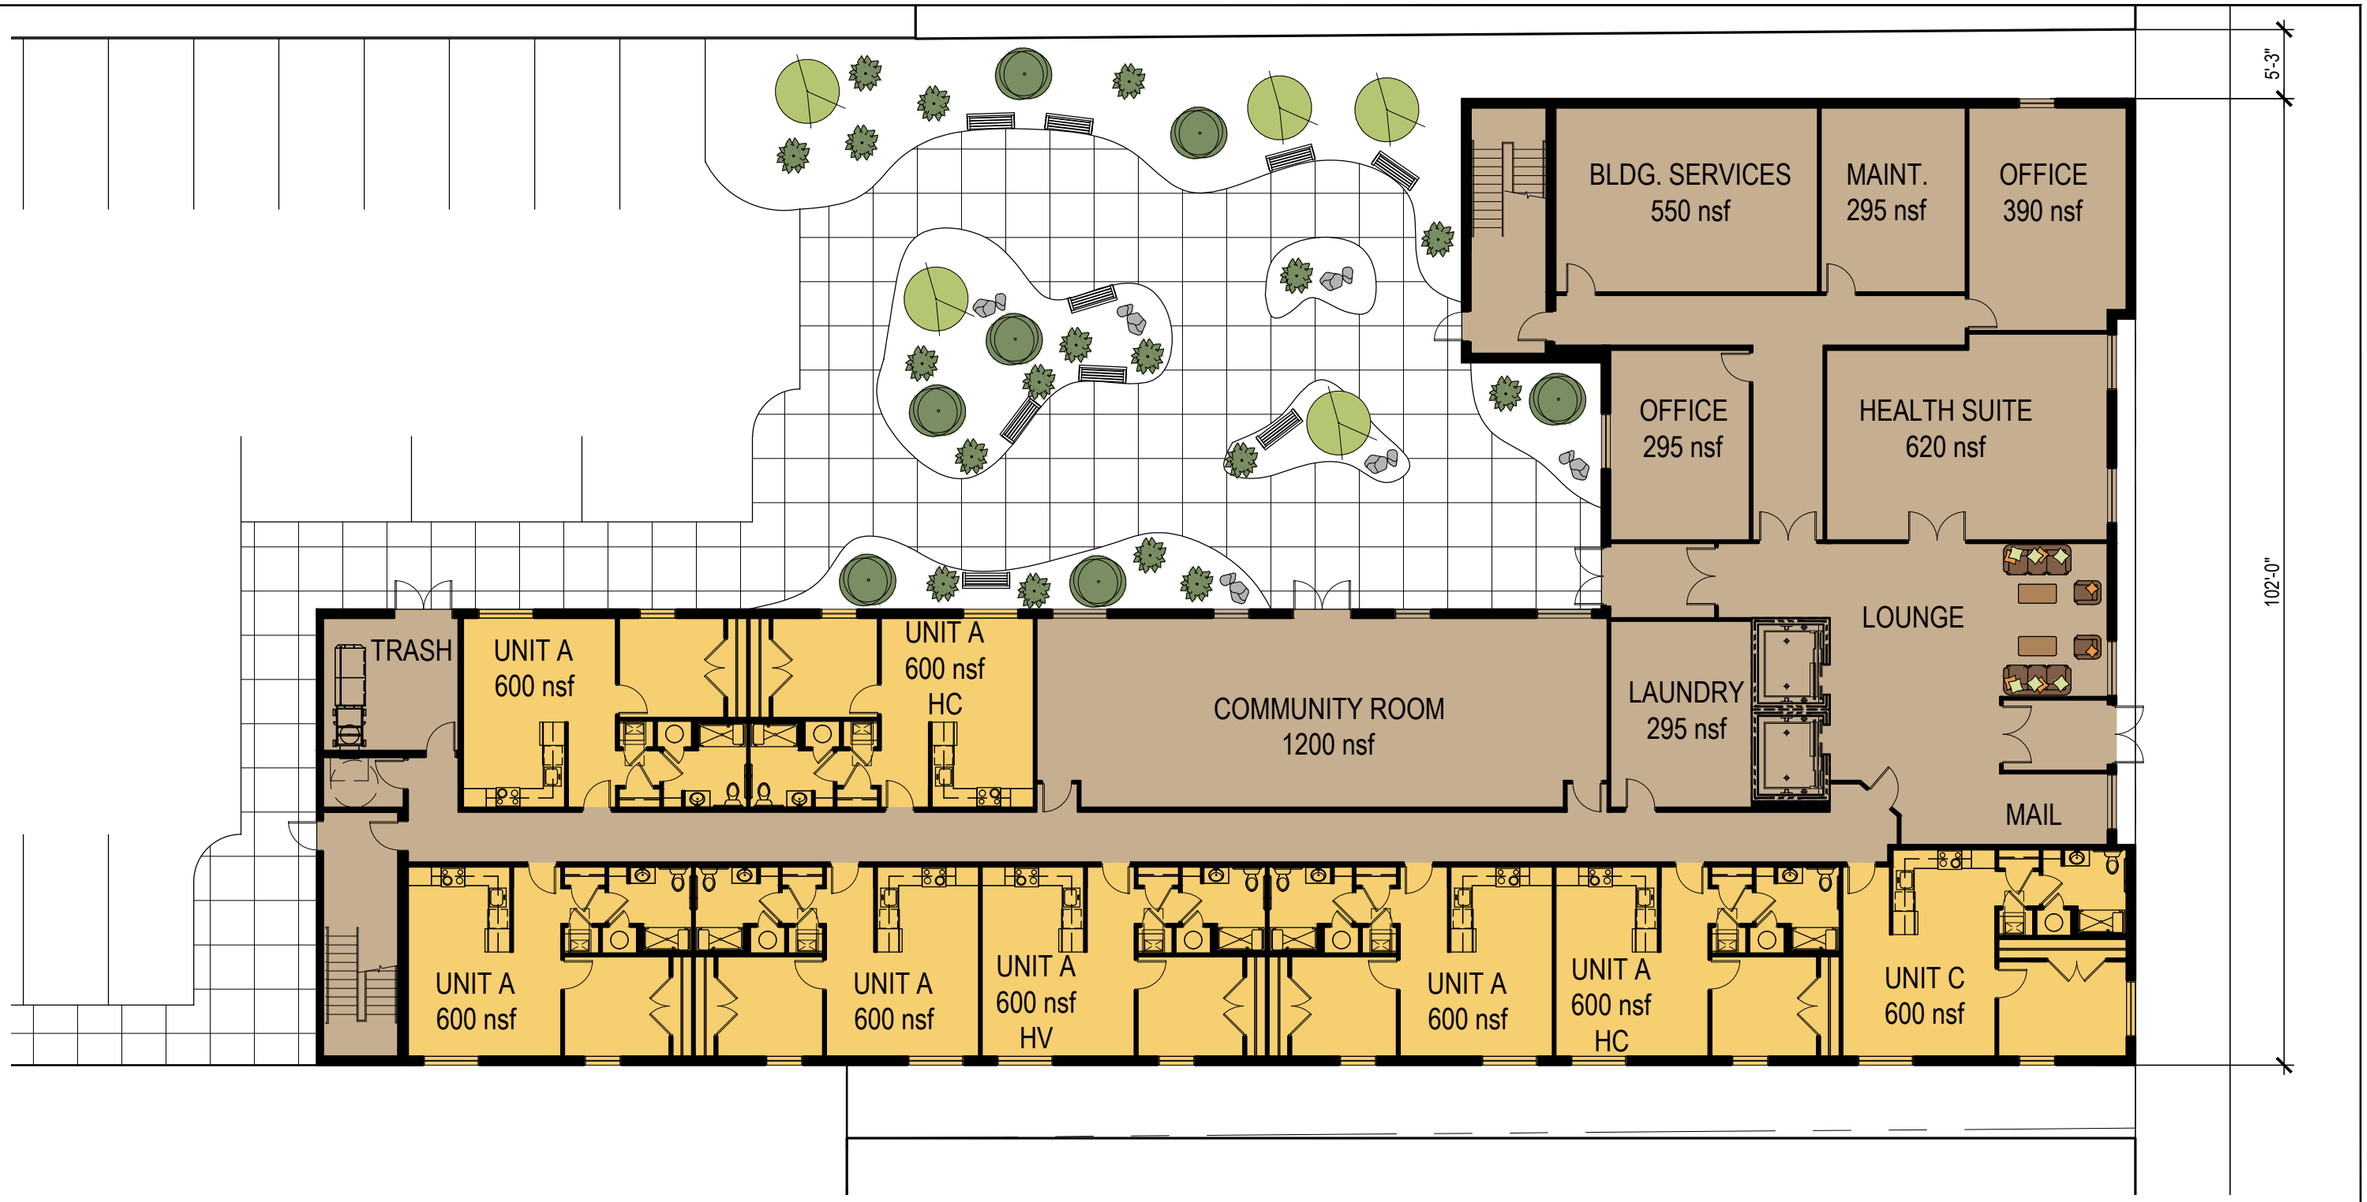

N

1ST FLOOR PLAN

1/16" = 1'-0"

12,578GSF

GREATER BIBLE WAY TEMPLE SENIOR APARTMENTS

date: 11.10.2014
scale: 1/16" = 1'-0"

kramer marks
architects
architecture interior design planning
156 s. bethlehem pike ambler, pa 19002
p.215.654.7722 f.215.654.5353 www.kramermarks.com

KMA #14102